ARPT. NAME - ZEPHYRHILLS MUNICIPAL (ZPH) | ELEVATION 90 FT. | GADO - 8 | ACREAGE - 813 | SITE NO. - 3577.*A

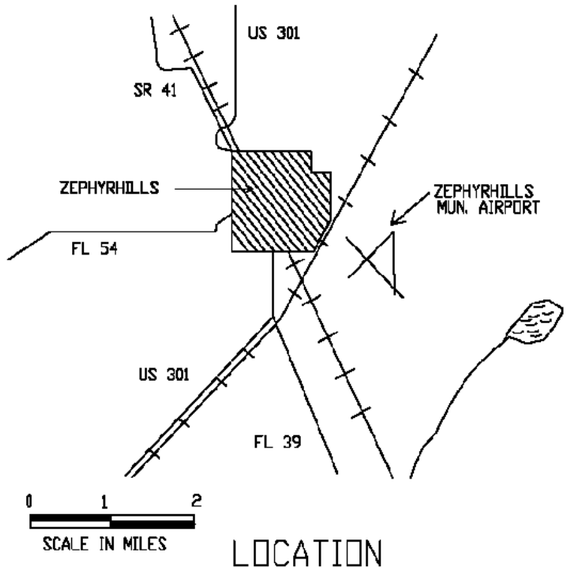

LOCATION

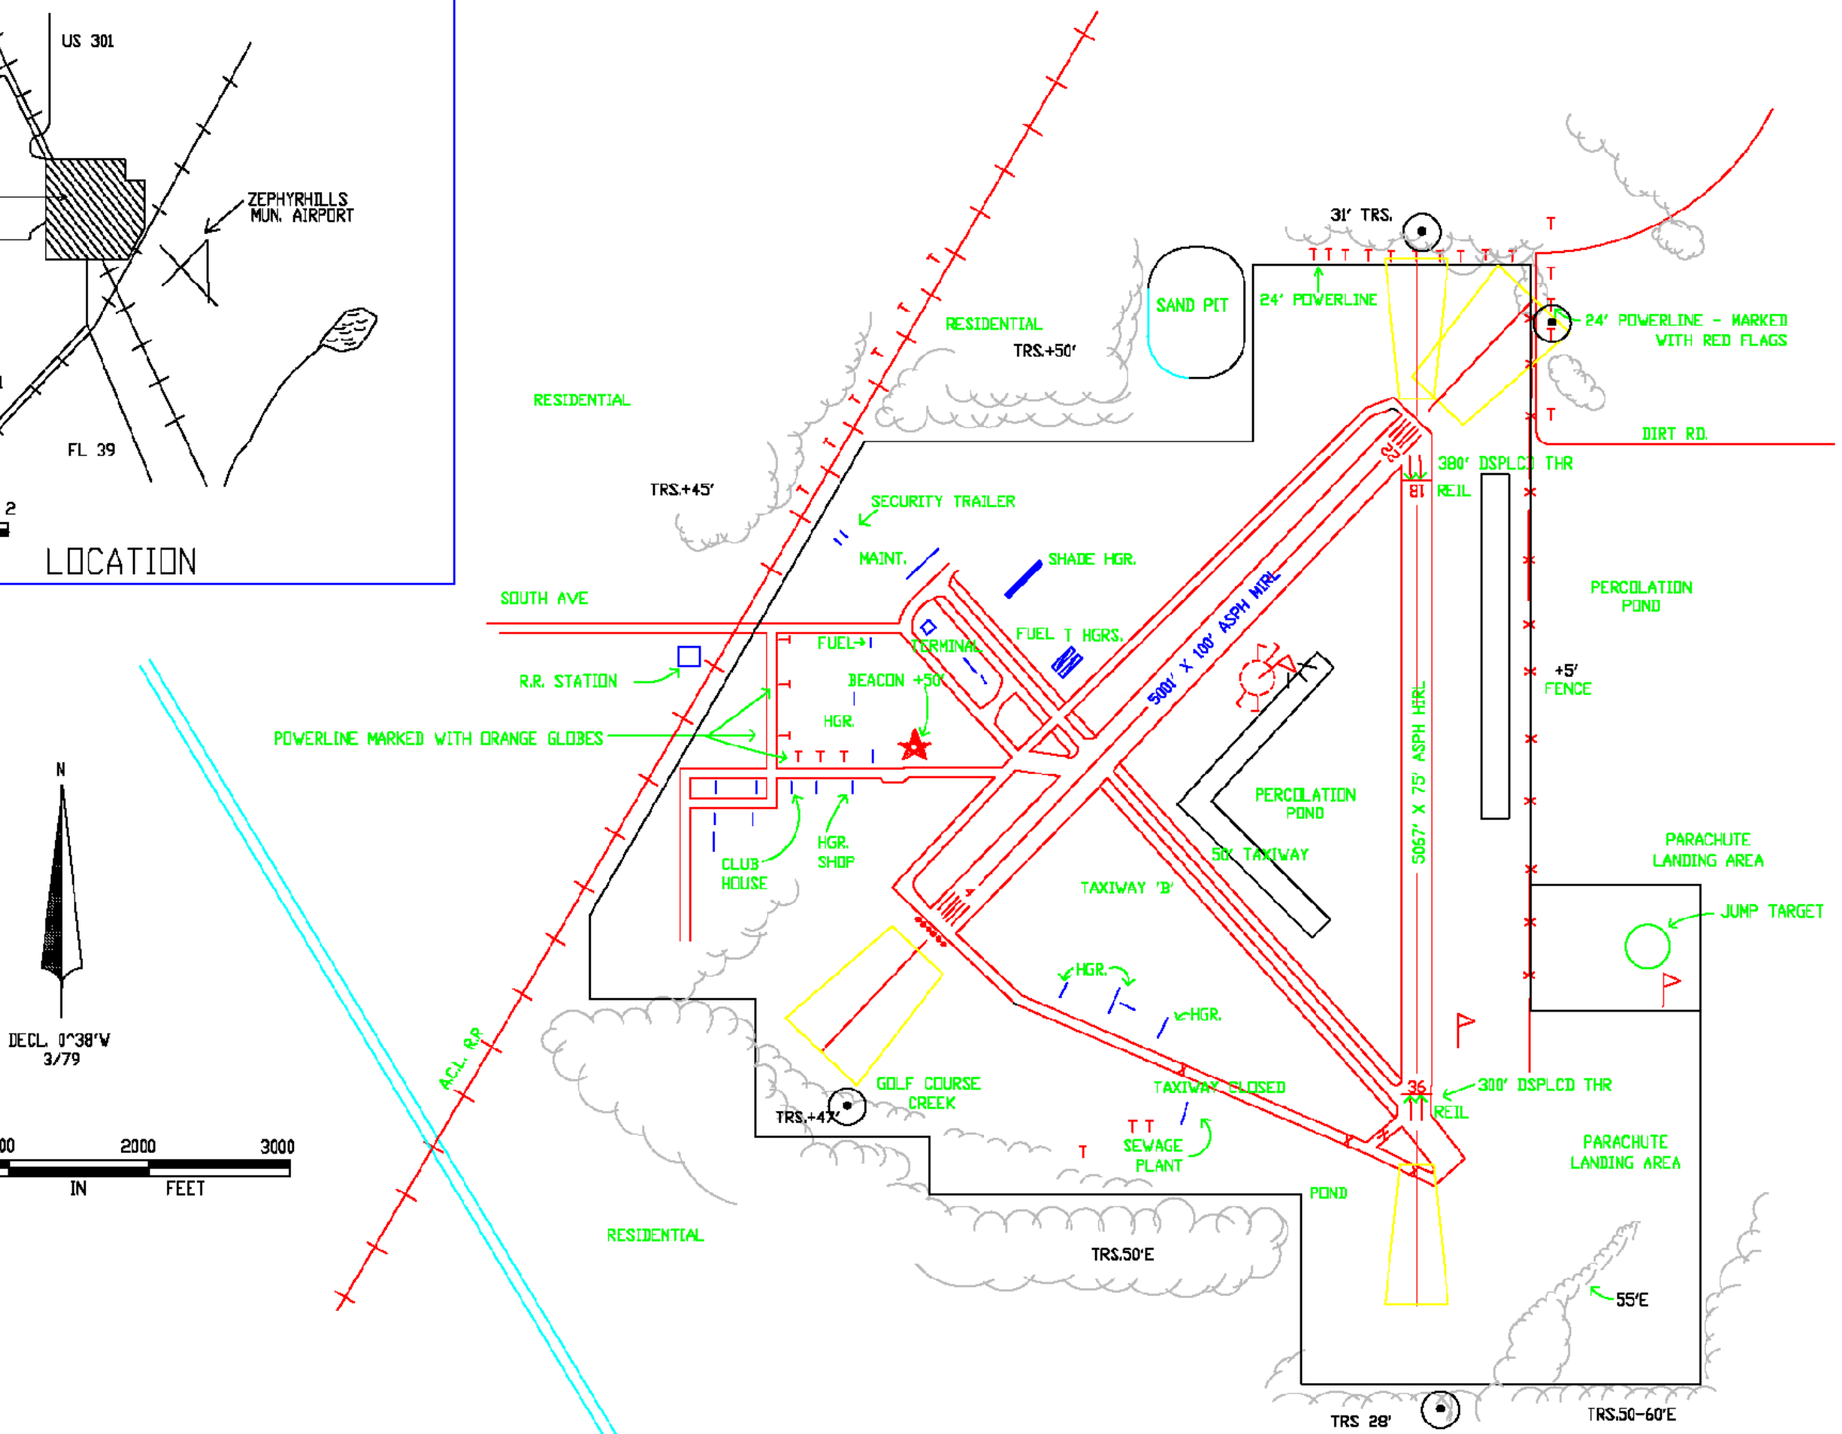

THE COMPREHENSIVE PLAN OF UNINCORPORATED PASCO COUNTY

MAP 7-9

EXISTING AIRPORT FACILITIES WITH CLEAR ZONES AND OBSTRUCTIONS ZEPHYRHILLS MUNICIPAL AIRPORT

Pasco GIS | 03.03.09 | JMH

DRAWING UPDATE 01/22/04

AIRPORT INSPECTED 12/11/03

NOT TO SCALE